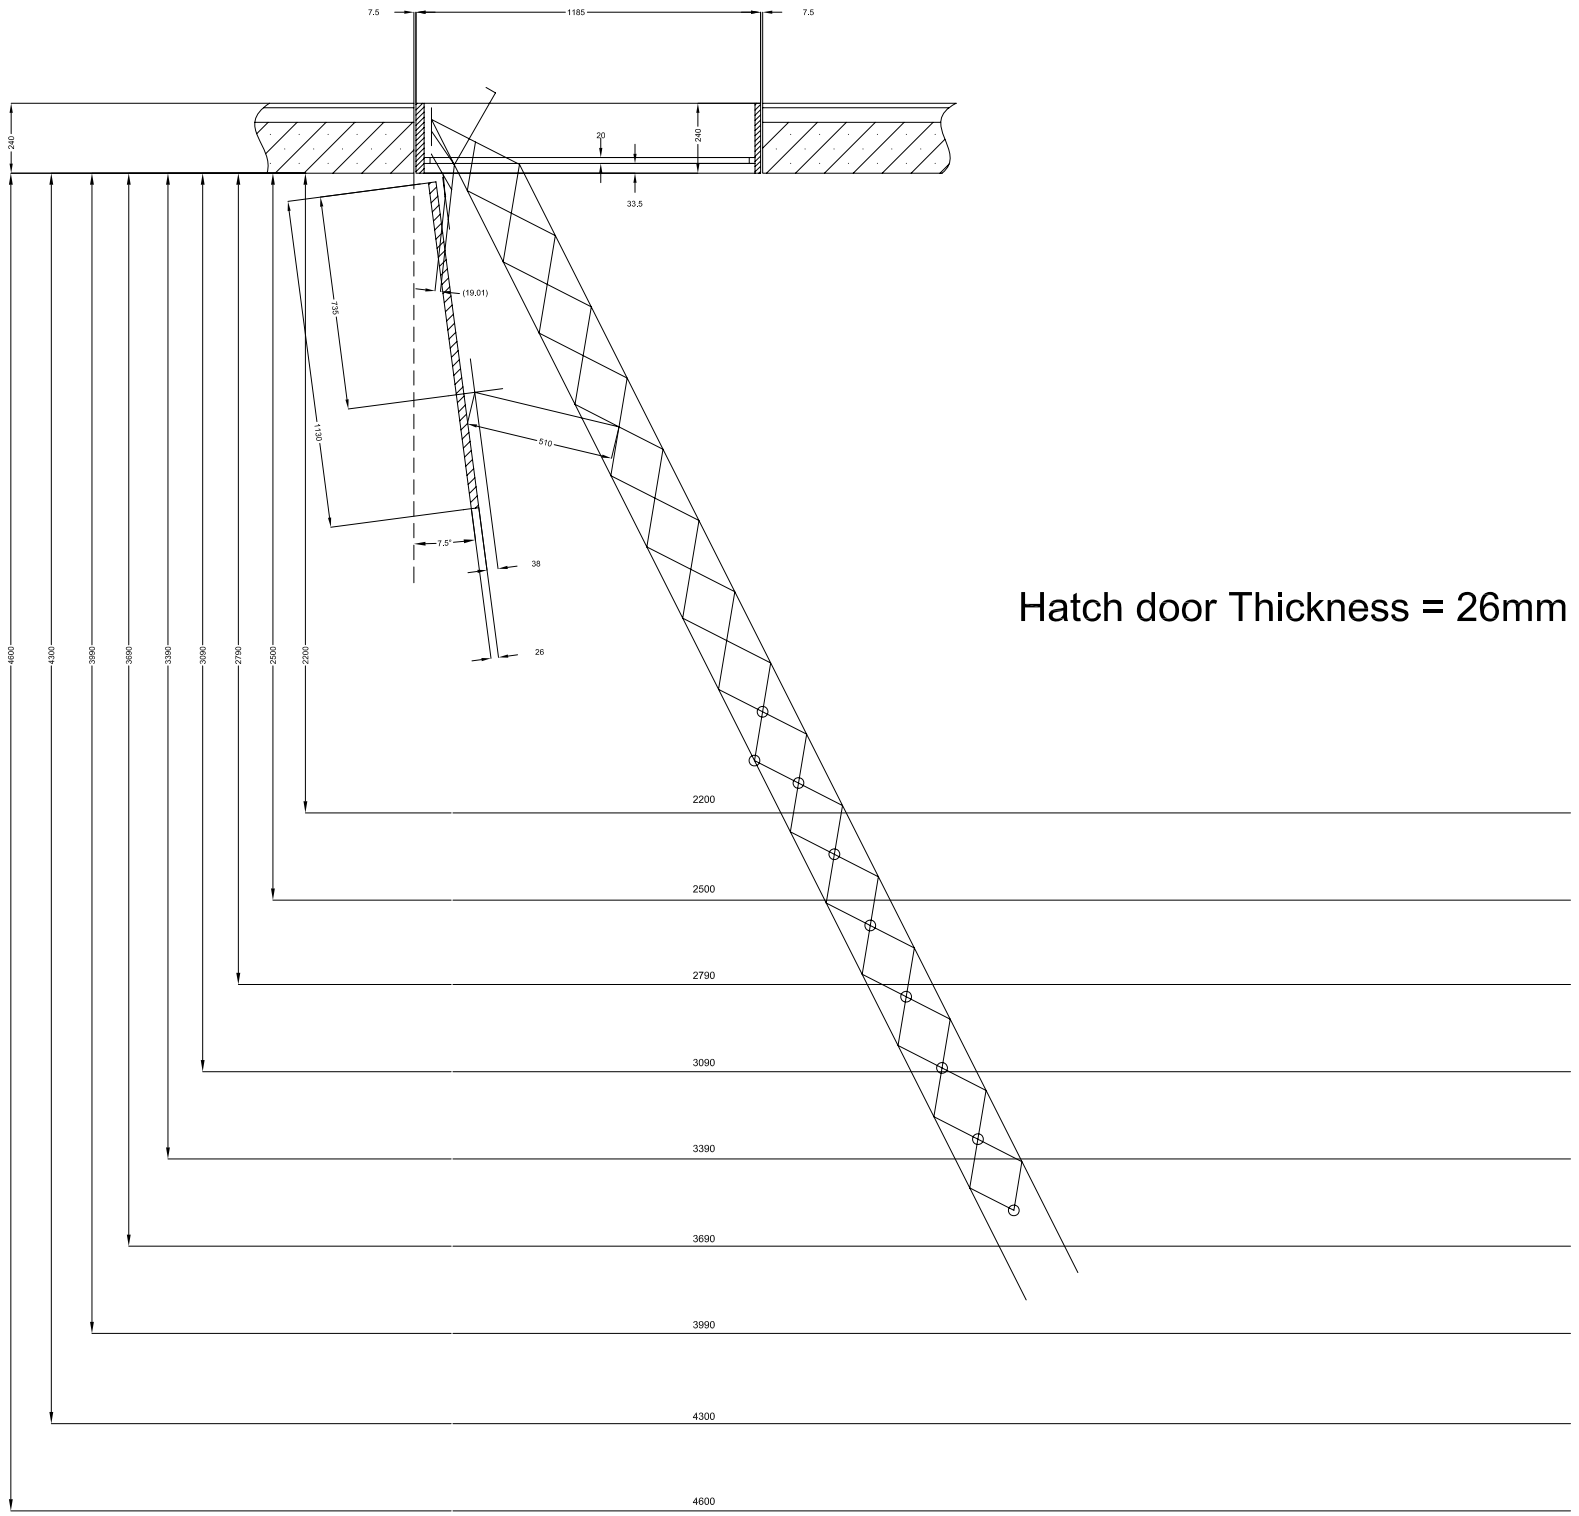

Hatch door Thickness = 26mm

Drawing for determining: setup point, hatch door pivot range, & angle of inclination

PREMIER LOFT LADDERS

2 Dawson Drive, Trimley St Mary
Felixstowe, Suffolk. IP11 0YW

Tel: 0845 9000 195 Fax: 01394 214413
email: sales@premierloftladders.co.uk
www.premierloftladders.co.uk

WOODEN HATCHBOX F30

APERTURE LENGTH REFER TO NOTE 1	APERTURE WIDTH REFER TO NOTE 2	a REFER TO NOTE a	b REFER TO NOTE b	FLOOR TO CEILING HEIGHT	MAXIMUM AVAILABLE HATCHBOX WIDTH (b) THIS FIGURE IS THE USUAL MAXIMUM, BUT SPECIAL CONSTRUCTION MAY BE AVAILABLE
1200	630	1180	615	UP TO 3690	800

1. APERTURE LENGTH VARIABLE
2. APERTURE WIDTH VARIABLE
a. THE USUAL FINISHED LENGTH IS 20MM UNDER NORMAL CHOSEN LENGTH
b. THE WIDTH IS VARIABLE BUT USUALLY FINISHES 15MM UNDER THE NOMINAL CHOSEN WIDTH, THE MINIMUM IS 600MM NOMINAL/585MM FINISH

TREAD NUMBERS FOR FLOOR TO CEILING HEIGHTS	
FLOOR TO CEILING HEIGHT	NUMBER OF TREADS
UPTO 2500MM	9
2501 - 2790MM	10
2791 - 3090MM	11
3091 - 3390MM	12
3391 - 3690MM	13

REFER TO 'TREAD WIDTH GUIDE' FOR HATCHBOX WIDTHS AND RESULTANT TREAD WIDTHS
TREAD MECHANISM SHOWN FOR ILLUSTRATIVE PURPOSES ONLY.

ALL DIMENSIONS IN MM

SCALE: 1:10. DATE: 06/11. ISSUE: A1

© All rights reserved
Report all discrepancies
Do not scale drawings